DWG.NO.	SHEET	REV.
B515A101	1	2

REVISIONS

NO.	DESCRIPTION	DATE	DR(TS./ENG.
1	ADD NEW SOUTH WALL.	12/1/88	MLS / NR
2	REMOVE NEW SOUTH WALL.	6/30/06	RR / RR

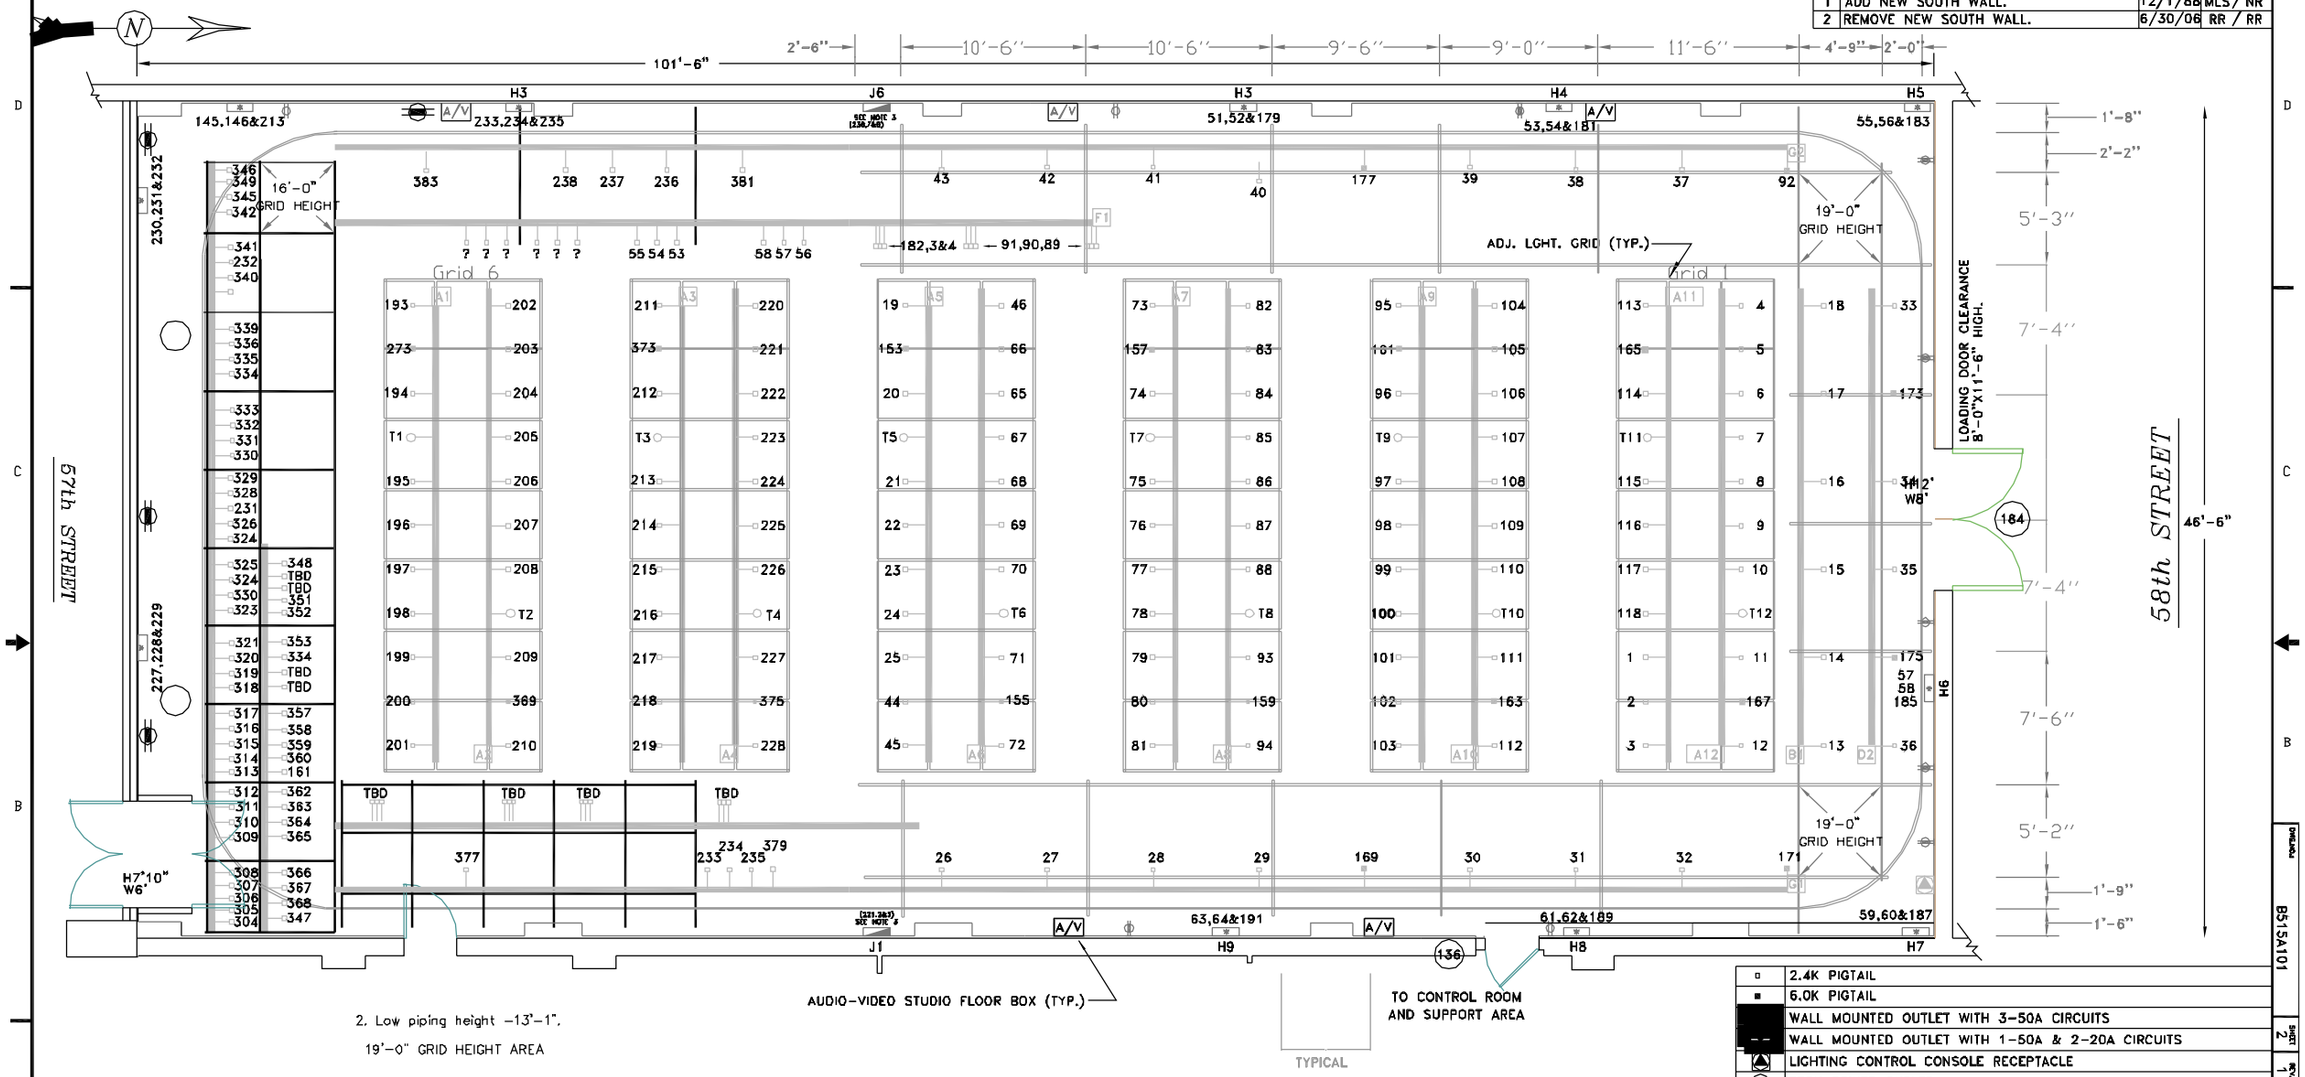

NOTES:
1. ADJ.USTABLE GRID MAX. HEIGHT 19'-0"
2. MAIN GRID HEIGHT 21'-0"
3. AREA 4,720 SQUARE FEET

▫	2.4K PIGTAIL
▪	6.0K PIGTAIL
	WALL MOUNTED OUTLET WITH 3-50A CIRCUITS
	WALL MOUNTED OUTLET WITH 1-50A & 2-20A CIRCUITS
	LIGHTING CONTROL CONSOLE RECEPTACLE
	TECH POWER OUTLET
	UTILITY POWER OUTLET
A/V	AUDIO/VIDEO FLOOR BOX

	DATE
DRAWN BY: DG	5/01/13
ENGINEER: R. RANIERI	5/01/13
CHECKED: G. Gutierrez	5/06/13
APPROVED:	DATE
ISSUED:	

AMV/UNITEL, LLC.
423 West 55th Street, New York, NY 10019 (212) 265-3600

STUDIO A
SET PLAN
515 W. 57th ST. NY, NY

FSCN:		REV
N/A	STA_LTPL	2
SCALE: 1/4" = 1'-0"	SHEET: 1 OF 1	SIZE: D

ALL PLANS, SPECS, DESIGNS, OR IDEAS REMAIN THE SOLE PROPERTY OF AMV/UNITEL, LLC. AND MAY NOT BE USED OR COPIED IN ANY MANNER WITHOUT WRITTEN CONSENT OF AMV/UNITEL, LLC.

DWG.NO. B515A101 SHEET 2 REV. 1